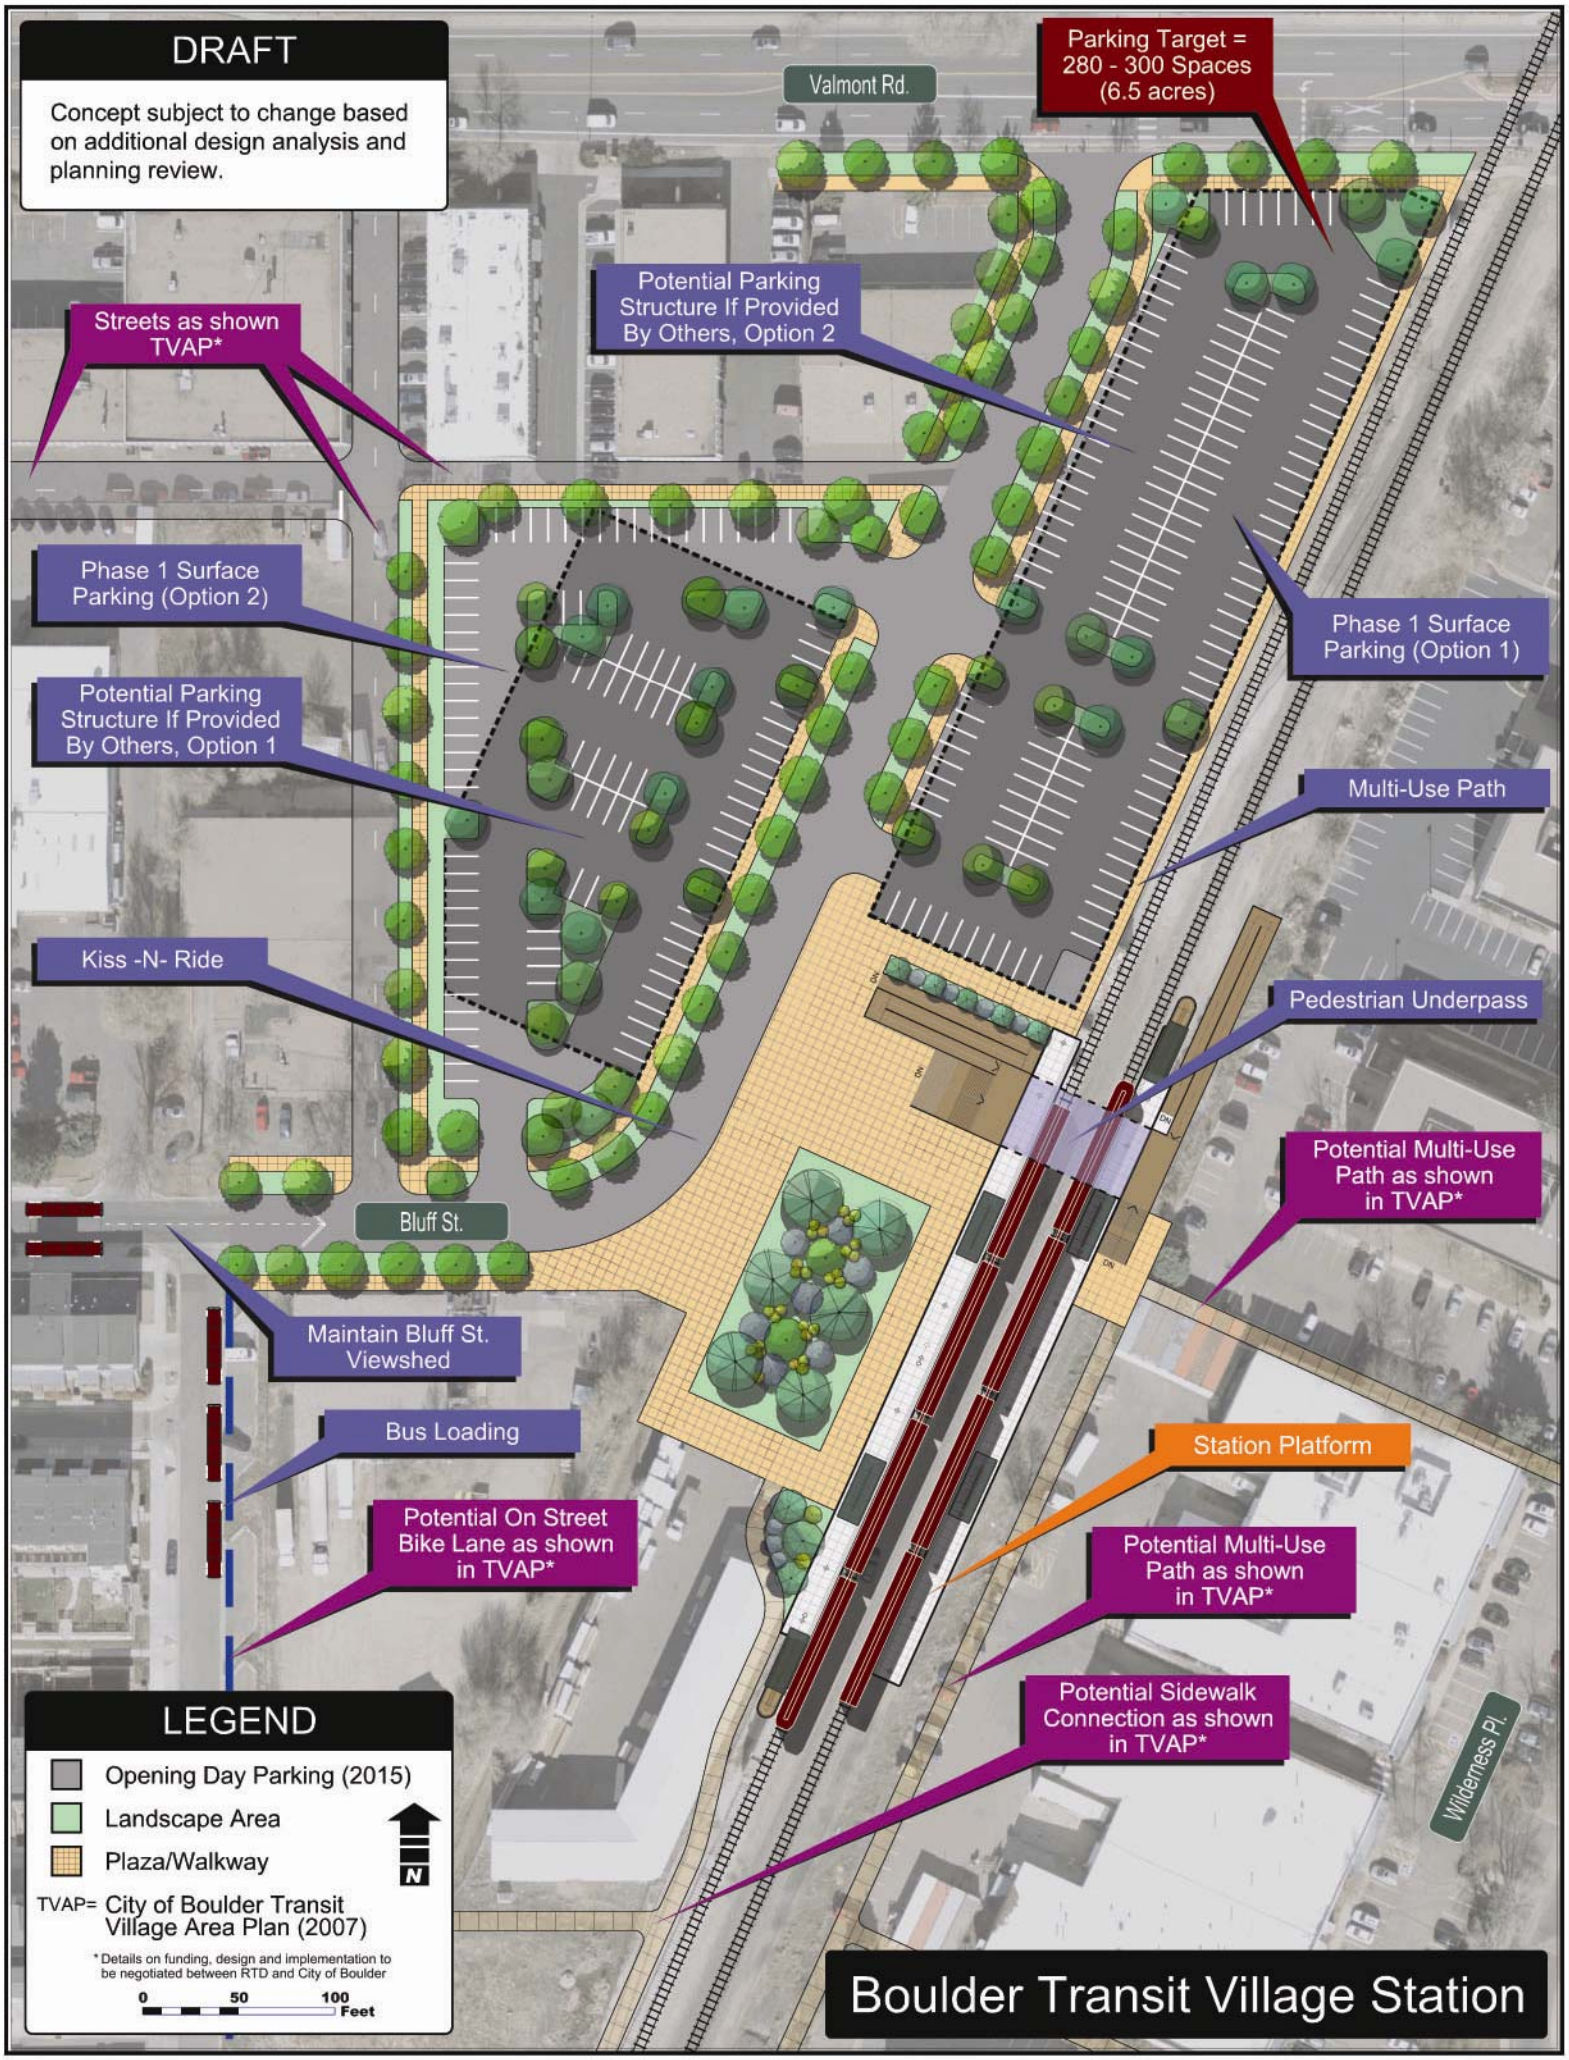
DRAFT
Concept subject to change based on additional design analysis and planning review.
Valmont Rd.
Parking Target = 280 - 300 Spaces (6.5 acres)
Potential Parking Structure If Provided By Others, Option 2
Streets as shown TVAP*
Phase 1 Surface Parking (Option 2)
Phase 1 Surface Parking (Option 1)
Potential Parking Structure If Provided By Others, Option 1
Multi-Use Path
Kiss -N- Ride
Pedestrian Underpass
Potential Multi-Use Path as shown in TVAP*
Bluff St.
Maintain Bluff St. Viewshed
Bus Loading
Station Platform
Potential On Street Bike Lane as shown in TVAP*
Potential Multi-Use Path as shown in TVAP*
Potential Sidewalk Connection as shown in TVAP*
Wilderness Pl.
LEGEND
Opening Day Parking (2015)
Landscape Area
Plaza/Walkway
N
TVAP= City of Boulder Transit Village Area Plan (2007)
* Details on funding, design and implementation to be negotiated between RTD and City of Boulder
0 50 100 Feet
Boulder Transit Village Station